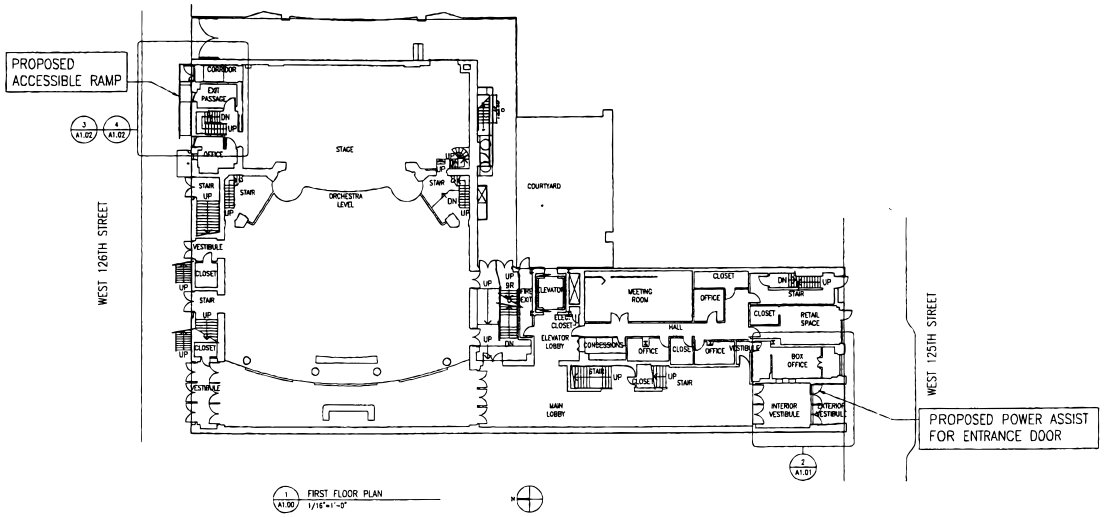

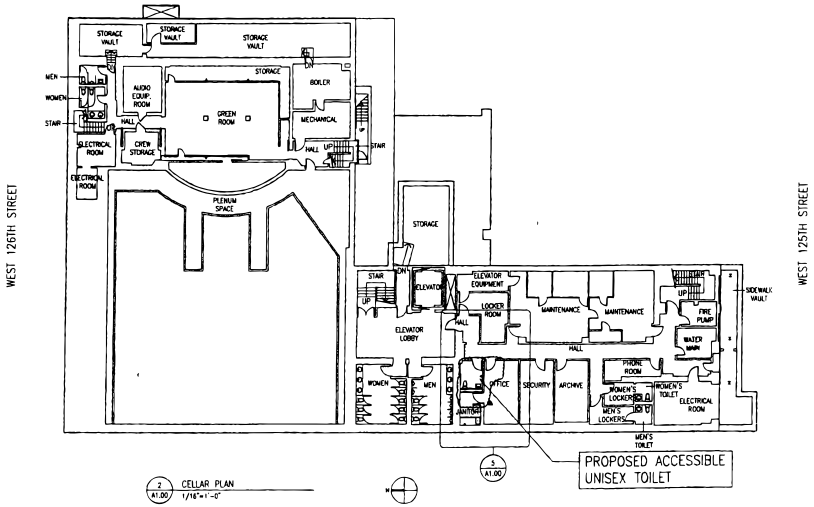

TOILET ACCESSORIES SCHEDULE

ACC. NO.	ITEM	MODEL/FINISH	INSTALLATION
1	36" GRAB BAR W/ SNAP FLANGE	BOBRICK #B-5806x-36 STAINLESS STEEL SATIN FINISH	C.O. BAR @ 36"AFF
2	42" GRAB BAR W/ SNAP FLANGE	BOBRICK #B-5806x-42 STAINLESS STEEL SATIN FINISH	C.O. BAR @ 36"AFF
3	SURFACE MOUNTED SOAP DISPENSER	BOBRICK #B-2112 STAINLESS STEEL SATIN FINISH	T.O. FIXTURE @ 42 1/2"AFF
4	TOILET PAPER DISPENSER	BOBRICK #B-4288 STAINLESS STEEL SATIN FINISH	T.O. ROUGH WALL OPNG @ 30"AFF
5	PAPER TOWEL DISPENSER	BOBRICK #B-4262 STAINLESS STEEL SATIN FINISH	T.O. ROUGH WALL OPNG @ 58 1/2"AFF
6	RECESSED SANITARY NAPKIN DISPOSAL	BOBRICK #B-4353 STAINLESS STEEL SATIN FINISH	T.O. ROUGH WALL OPNG @ 30"AFF
7	MIRROR WITH STAINLESS STEEL FRAME	BOBRICK #B-165 1836 POLISHED STAINLESS STEEL FRAME	B.O. MIRROR @ 40"AFF

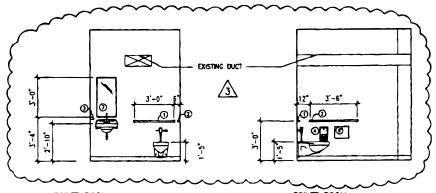

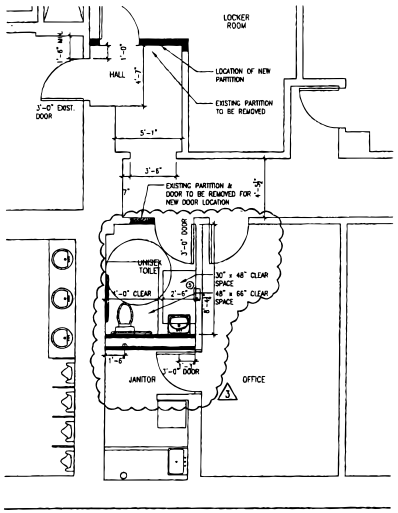

PROPOSED ACCESSIBLE UNISEX TOILET

ACCESSIBILITY IMPROVEMENTS: TOILET, RAMP TO STAGE & MAIN ENTRANCE POWER ASSIST DOOR

Apollo Theater

The Apollo Theater Foundation
233 West 125th Street
New York, New York 10027

DAVIS BRODY BOND
LLP Architects & Planners
315 Hudson Street
New York, New York, 10013
212.633.4700

Beyer Blinder Belle
Architects & Planners LLP
41 East 11 Street
New York, New York 10003
212.777.7800

Associated Architects

Project Management
Quartararo & Associates, Inc.
122 East 42nd Street, Suite 201
New York, New York 10017-5622
212.867.5300

Mechanical/Electrical/Plumbing
Flack + Kurtz Inc.
475 Fifth Avenue
New York, New York 10017
212.532.9600

Structural
Leslie E. Robertson Associates, R.L.L.P.
30 Broad Street 47th Floor
New York, New York 10004
212.750.9000

No	Date	Description
3	01.28.04	REVISED DWG ISSUED TO JUSTICE DEPT.
2	09.23.03	REVISED DWGS ISSUED TO JUSTICE DEPT.
1	01.29.03	ISSUED FOR JUSTICE DEPT. REVIEW

Issue/Revised

Drawing Title

Overall
Cellar, First Floor Plans
& Accessible Toilet

Scale: As Noted
Date: 29 JANUARY 2003
Project No.: 1740.11
Drawing No.: A1.00