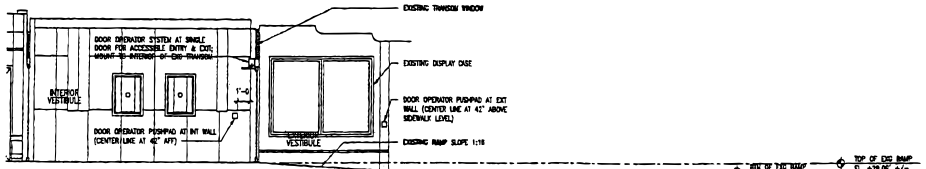

1 A1.01 ELEVATION AT MAIN ENTRANCE
1/4"=1'-0"

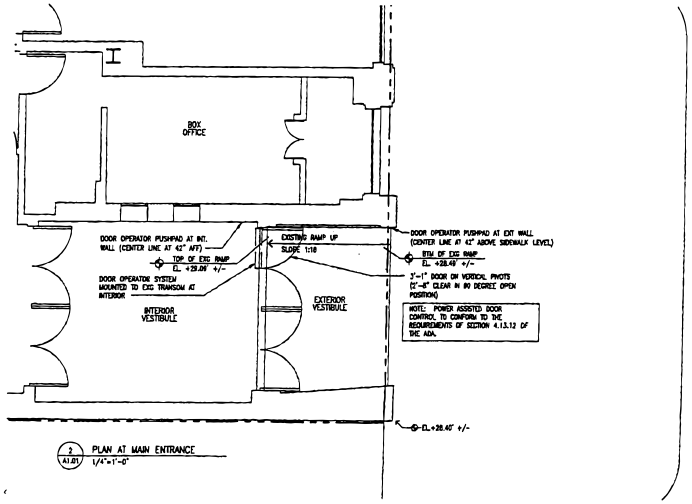

2 A1.01 PLAN AT MAIN ENTRANCE
1/4"=1'-0"

WEST 125TH STREET

PROPOSED POWER ASSIST FOR ENTRANCE DOOR

ACCESSIBILITY IMPROVEMENTS: TOILET, RAMP TO STAGE & MAIN ENTRANCE POWER ASSIST DOOR

Apollo Theater

The Apollo Theater Foundation
253 West 125th Street
New York, New York 10027

DAVIS BRODY BOND
LLP Architects & Planners
315 Hudson Street
New York, New York 10013
212.633.4700

Beyer Blinder Belle
Architects & Planners LLP
41 East 11 Street
New York, New York 10003
212.777.7800

Associated Architects

Project Management
Quartarero & Associates, Inc.
125 East 42nd Street, Suite 201
New York, New York 10017-5622
212.867.5500

Mechanical/Electrical/Plumbing
Flack + Kurtz Inc.
475 Fifth Avenue
New York, New York 10017
212.532.9600

Structural
Leslie E. Robertson Associates, R.L.L.P.
30 Broad Street 47th Floor
New York, New York 10004
212.750.9000

No	Date	Description
2	09.23.03	REVISED DWGS ISSUED TO JUSTICE DEPT.
1	01.28.03	ISSUED FOR JUSTICE DEPT. REVIEW.

Drawing Title

Main Entrance
Power Assist

Scale	1/4"=1'-0"
Date	29 JANUARY 2003
Project No.	1740.11
Drawing No.	A1.01