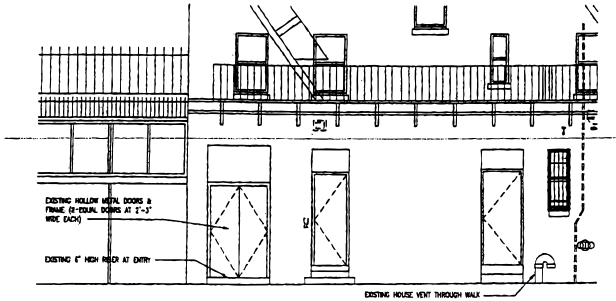

1 A1.02 EXISTING PARTIAL NORTH ELEVATION AT DOOR TO RAMP TO STAGE 1/4"=1'-0"

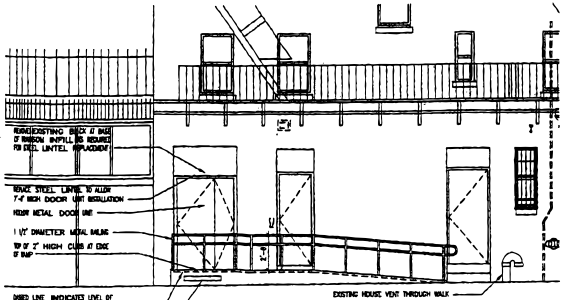

2 A1.02 PARTIAL NORTH ELEVATION AT PROPOSED RAMP TO STAGE 1/4"=1'-0"

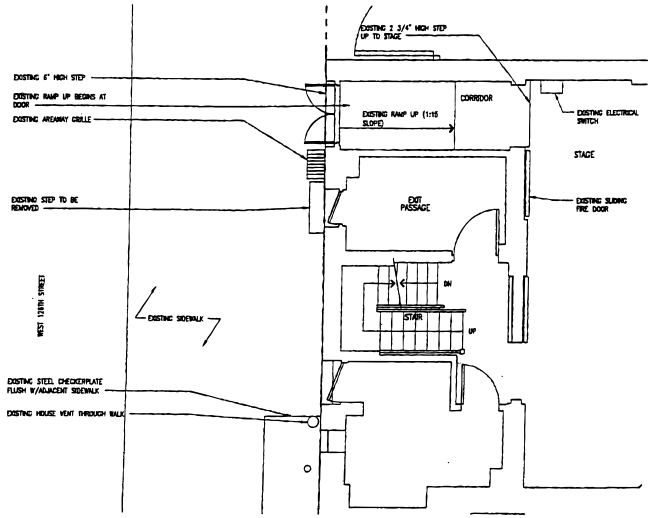

3 A1.02 EXISTING PLAN AT RAMP TO STAGE 1/4"=1'-0"

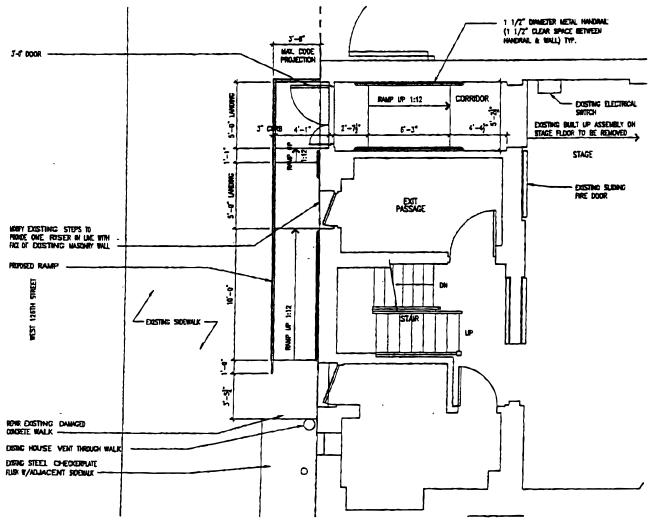

4 A1.02 PLAN AT PROPOSED RAMP TO STAGE 1/4"=1'-0"

ACCESSIBILITY IMPROVEMENTS: TOILET, RAMP TO STAGE & MAIN ENTRANCE POWER ASSIST DOOR

Apollo Theater

The Apollo Theater Foundation
253 West 125th Street
New York, New York 10027

DAVIS BRODY BOND
LLP Architects & Planners
115 Fulton Street
New York, New York 10013
212.633.4700

Beyer Blinder Belle
Architects & Planners LLP
41 East 11 Street
New York, New York 10003
212.777.7800

Associated Architects

Project Management
Quartararo & Associates, Inc.
120 East 23rd Street, Suite 301
New York, New York 10017-3422
212.847.2500

Mechanical/Electrical/Plumbing
Flack + Kurtz Inc.
475 Fifth Avenue
New York, New York 10017
212.532.3600

Structural
Leslie E. Robertson Associates, R.L.L.P.
30 Broad Street 47th Floor
New York, New York 10004
212.750.9000

2 09.23.03 REVISED CHOSS ISSUED TO JURISDICTION DEPT.
1 01.29.03 ISSUED FOR JURISDICTION DEPT. REVIEW

No. Date Description

Ramp to Stage

Scale	1/4"=1'-0"
Date	29 JANUARY 2003
Project No.	1740.11
Drawing No.	A1.02