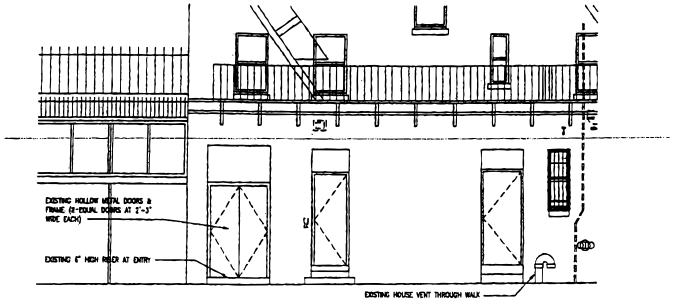

1 / A1.02 EXISTING PARTIAL NORTH ELEVATION AT DOOR TO RAMP TO STAGE
1/4"=1'-0"

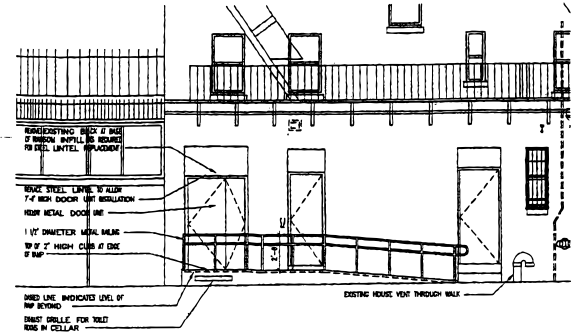

2 / A1.02 PARTIAL NORTH ELEVATION AT PROPOSED RAMP TO STAGE
1/4"=1'-0"

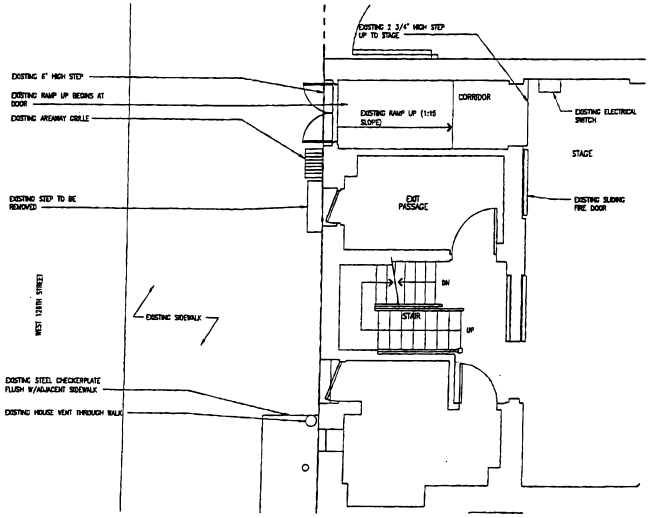

3 / A1.02 EXISTING PLAN AT RAMP TO STAGE
1/4"=1'-0"

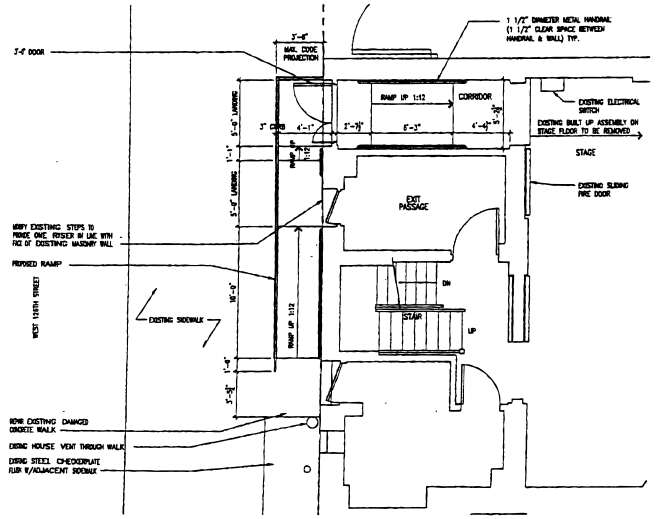

4 / A1.02 PLAN AT PROPOSED RAMP TO STAGE
1/4"=1'-0"

Apollo Theater

The Apollo Theater Foundation
253 West 125th Street
New York, New York 10027

DAVIS BRODY BOND
LLP Architects & Planners
115 Fifth Ave
New York, New York 10013
212.633.4700

Beyer Blinder Belle
Architects & Planners LLP
41 East 11 Street
New York, New York 10003
212.777.7800

Associated Architects

Project Management
Quartararo & Associates, Inc.
120 East 42nd Street, Suite 301
New York, New York 10017-5422
212.867.3500

Mechanical/Electrical/Plumbing
Flack + Kurtz Inc.
475 Fifth Avenue
New York, New York 10017
212.532.5600

Structural
Leslie E. Robertson Associates, R.L.L.P.
30 Broad Street 47th Floor
New York, New York 10004
212.750.9000

No.	Date	Description
2	08.23.03	REVISED DRAWS ISSUED TO JUSTICE DEPT.
1	01.29.03	ISSUED FOR JUSTICE DEPT. REVIEW

Drawing Title

Ramp to Stage

ACCESSIBILITY IMPROVEMENTS: TOILET, RAMP TO STAGE & MAIN ENTRANCE POWER ASSIST DOOR

Scale	1/4"=1'-0"
Date	29 JANUARY 2003
Project No.	1740.11
Drawing No.	A1.02