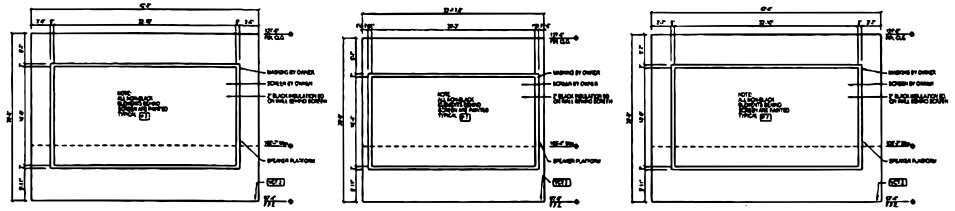

1 Auditorium 4 Screen Elevation — 2 Auditorium 5 Screen Elevation — 3 Auditorium 3 Screen Elevation — 4 Not Used — 5 Not Used

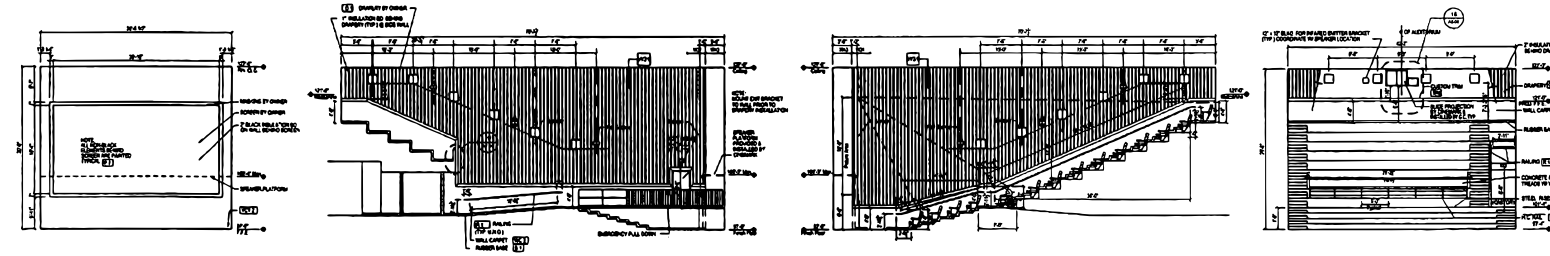

6 Auditorium 2 Screen Elevation — 7 Auditorium 4 Side Elevation - 5 Similar — 8 Auditorium 4 Side Elevation - 5 Similar — 9 Auditorium 4 Rear Elevation - 5 Similar

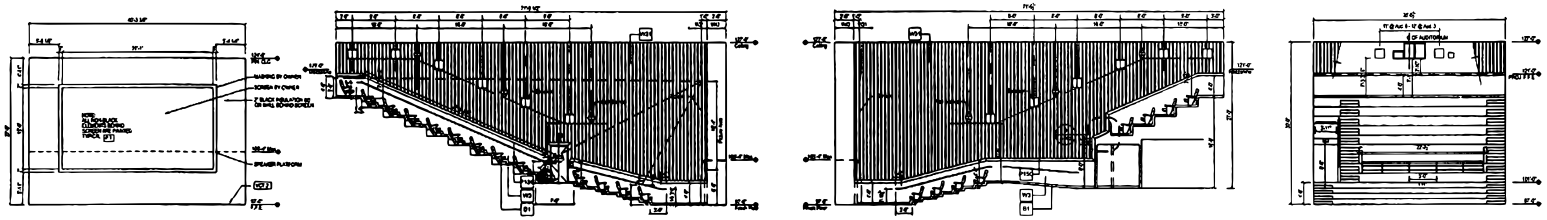

10 Auditorium 2&7 Screen Elevation — 11 Auditorium 3 Side Elevation - 6 Similar — 12 Auditorium 3 Side Elevation - 6 Similar — 13 Auditorium 2 Rear Elevation - 6 Similar

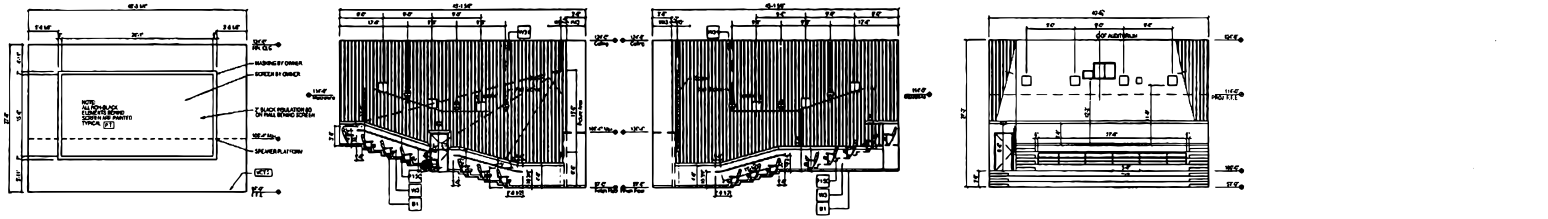

14 Auditorium 1&8 Screen Elevation — 15 Auditorium 1&7 Side Elevation - 2&8 Similar — 16 Auditorium 1&7 Side Elevation - 2&8 Similar — 17 Auditorium 1&7 Rear Elevation - 2&8 Similar — 18 Not Used

Permit Set

CINEMARK

Owner
Cinemark
3900 Dallas Parkway
Suite 500
Plano, Texas 75093

Structural Engineer
L.A. Fuess Partners Inc.
3400 Carlisle Street
Suite 200
Dallas, Texas 75204
214.871.7010
214.969.0065 fax

M.E.P. Engineer
EnviroDesign, Inc.
600 RR 620 South
Suite C101-301
Austin, Texas 78734
512.892.9015
512.892.9030 fax

PA

Project: 2312
File: A7.02
Date: 04/12/2004
Scale: 1/8"=1'-0"
Rev. Date:

1 Owner Comments
2
3
4
5
6
7
8
9
10
11
12
Seal

Sheet Name
Interior Elevations
Auditoriums

Sheet Number
A7.02