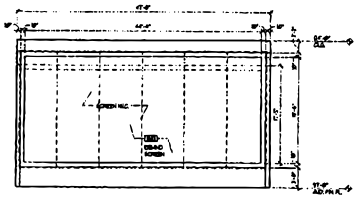

20 | 260 SEAT AUD. SCREEN ELEVATION | 1/8" = 1'-0"

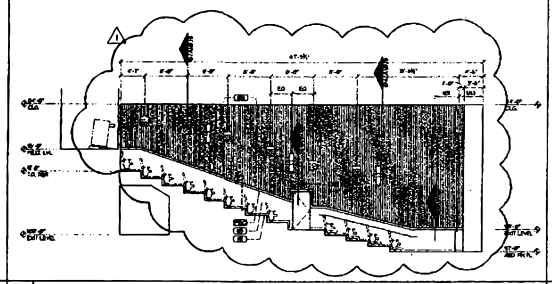

12 | 260 SEAT AUDITORIUM EXIT ELEVATION | 1/8" = 1'-0"

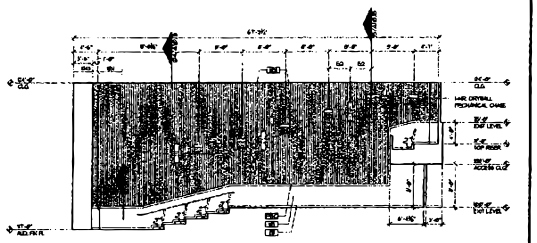

04 | 260 SEAT AUDITORIUM ENTRY ELEVATION | 1/8" = 1'-0"

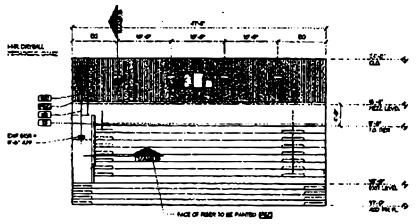

19 | 260 SEAT AUD. ELEVATION | 1/8" = 1'-0"

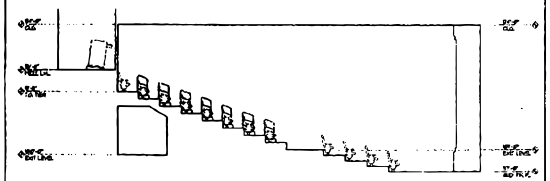

11 | 260 SEAT AUDITORIUM ELEVATION | 1/8" = 1'-0"

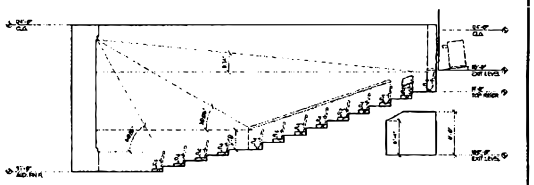

03 | 260 SEAT AUDITORIUM ELEVATION | 1/8" = 1'-0"

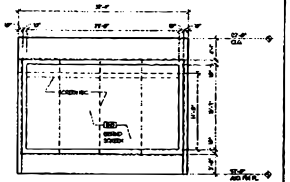

18 | 117 SEAT AUD. SCREEN ELEVATION | 1/8" = 1'-0"

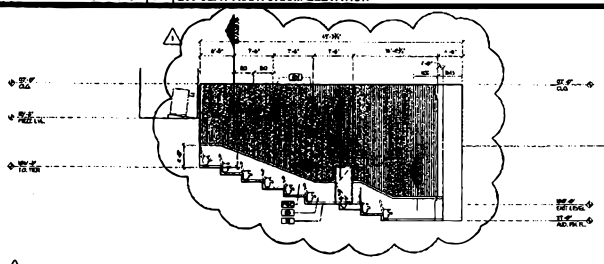

10 | 117 SEAT AUDITORIUM EXIT ELEVATION | 1/8" = 1'-0"

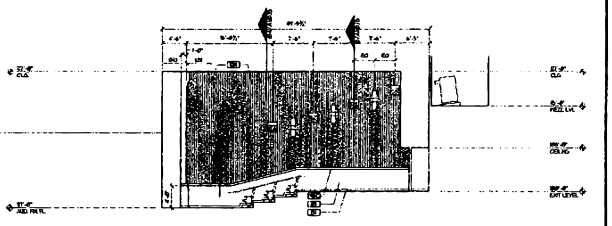

02 | 117 SEAT AUDITORIUM ENTRY ELEVATION | 1/8" = 1'-0"

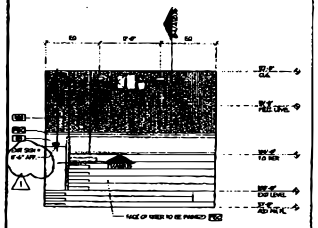

17 | 117 SEAT AUD. ELEVATION | 1/8" = 1'-0"

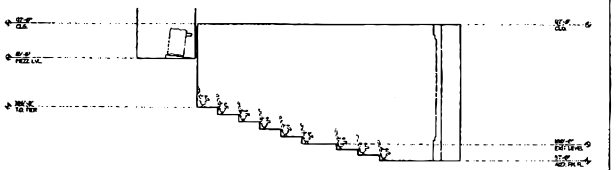

09 | 117 SEAT AUDITORIUM ELEVATION | 1/8" = 1'-0"

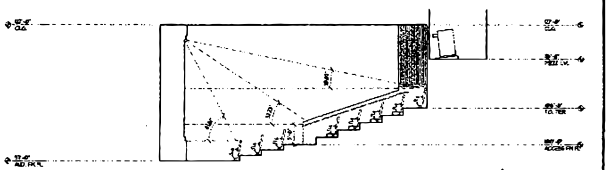

01 | 117 SEAT AUDITORIUM ELEVATION | 1/8" = 1'-0"

WAKEFIELD BEASLEY & ASSOCIATES

ARCHITECTS INTERIORS

TEXARKANA PAVILION

TEXARKANA, TEXAS

CINEMARK

DEVELOPED BY:
MERCHANTS RESOURCE REALTY, INC.

Sheet Title
INTERIOR ELEVATIONS - AUDITORIUM

Sheet No.
A10.13