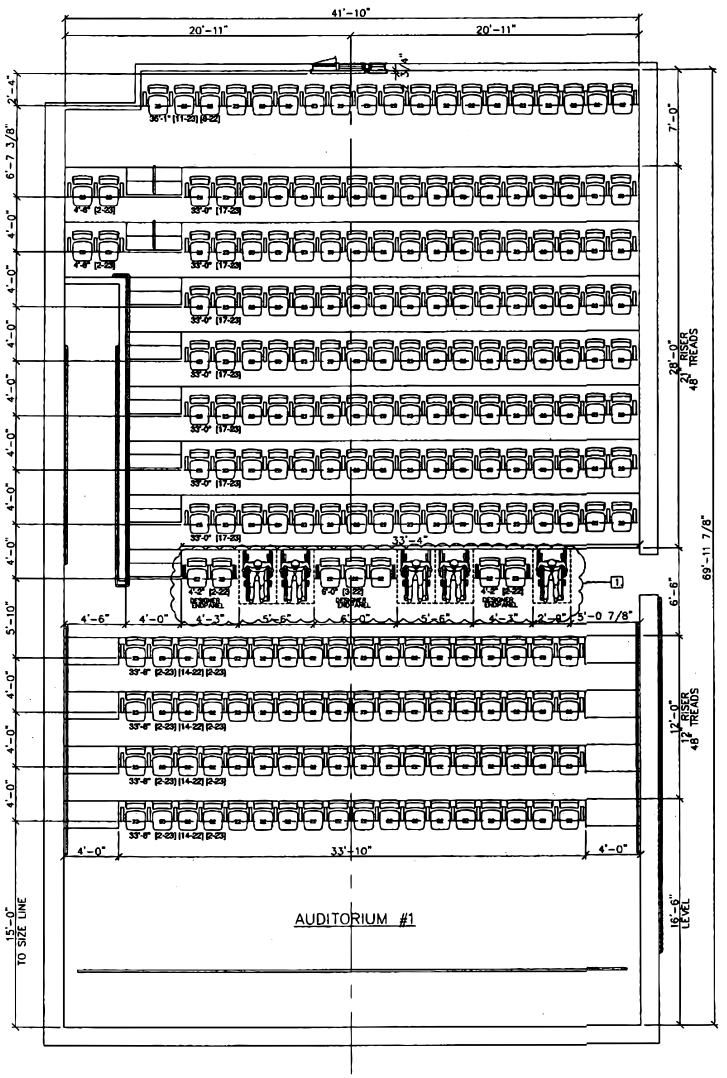


## KEY PLAN

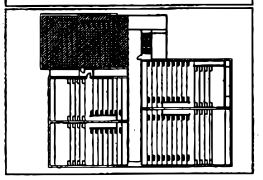

## GENERAL NOTES :

1. PLANS DIAGRAMMATICALLY SHOW THE EXISTING CONDITIONS AND ARE NOT INTENDED TO GIVE COMPLETE OR DETAILED INFORMATION. FIELD VERIFY WHERE CRITICAL FOR THE INSTALLATION OF NEW SEATING.
2. FIELD CHECK ALL DIMENSIONS, SLOPES, CLEARANCES AND LOCATIONS FOR ADA ACCESSIBILITY, AND AS REQUIRED FOR THE PROPER MANUFACTURING OF NEW SEATING.
3. BUILDING CODES AS KNOWN TO SEATING CONCEPTS, LLC HAVE BEEN CONSIDERED IN PREPARING THIS PLAN, HOWEVER, VERIFICATION OF COMPLIANCE TO LOCAL BUILDING CODES IS THE SOLE RESPONSIBILITY OF THE CUSTOMER AND/OR ARCHITECT.

## KEYNOTES :

1 PLEASE ADVISE WHEELCHAIR LOCATIONS.

## LEGEND :

INDICATES BG SERIES WITH (6) DESIGNER ENDPANELS

## CHAIR SUMMARY :

| AUDITORIUM #1 | BG 940 | | | | ROWS |
|---|---|---|---|---|---|
| | 21" | 22" | 23" | TOTAL | |
| TOTAL | 0 | 71 | 150 | 221 | 17 |

SEATING CONCEPTS LLC
AUDITORIUM, PUBLIC, CONTRACT AND CLASSROOM SEATING
2225 HANCOCK STREET - SAN DIEGO, CALIFORNIA 92110-3003
TEL. 619 491 3110 - www.seatingconcepts.com - FAX. 619 491 3172

DRAWN BY : M. GONZALEZ
CHECKED BY :
REVISIONS :

FOR : CINEMARK-WOODLANDS MARKET STREET
LOCATED : WOODLANDS, TX
TITLE : SEATING LAYOUT, AUD. #1
SCALE : 1/8" = 1'-0"
PROJECT NO. : PENDING
DATE : OCTOBER 05, 2004
DRAWING NO. : D-110234-2
SHEET : 3 OF : 7