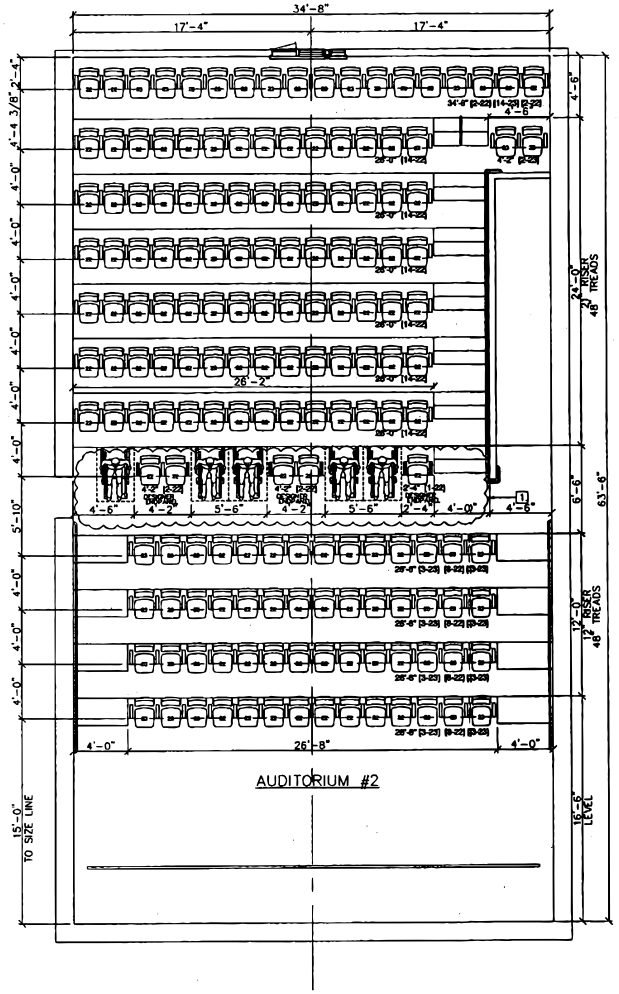

KEY PLAN

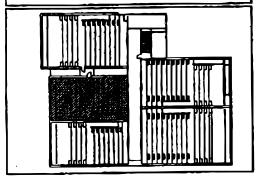

GENERAL NOTES :

1. PLANS DIAGRAMMATICALLY SHOW THE EXISTING CONDITIONS AND ARE NOT INTENDED TO GIVE COMPLETE OR DETAILED INFORMATION. FIELD VERIFY WHERE CRITICAL FOR THE INSTALLATION OF NEW SEATING.
2. FIELD CHECK ALL DIMENSIONS, SLOPES, CLEARANCES AND LOCATIONS FOR ADA ACCESSIBILITY, AND AS REQUIRED FOR THE PROPER MANUFACTURING OF NEW SEATING.
3. BUILDING CODES AS KNOWN TO SEATING CONCEPTS, LLC HAVE BEEN CONSIDERED IN PREPARING THIS PLAN, HOWEVER, VERIFICATION OF COMPLIANCE TO LOCAL BUILDING CODES IS THE SOLE RESPONSIBILITY OF THE CUSTOMER AND/OR ARCHITECT.

KEYNOTES :

1 PLEASE ADVISE WHEELCHAIR LOCATIONS.

LEGEND :

INDICATES BG SERIES WITH (6) DESIGNER ENDPANELS

CHAIR SUMMARY :

AUDITORIUM #2	BG 940				ROWS
	21"	22"	23"	TOTAL	
TOTAL	0	125	40	165	15

SEATING CONCEPTS LLC
AUDITORIUM, PUBLIC, COMPACT AND CLASSROOM SEATING
2225 HANCOCK STREET · SAN DIEGO, CALIFORNIA 92110-3003
TEL. 619 491 3000 · www.seatingconcepts.com · FAX. 619 491 3172

DRAWN BY : M. GONZALEZ	FOR : CINEMARK-WOODLANDS MARKET STREET
CHECKED BY :	LOCATED : WOODLANDS, TX
REVISIONS :	TITLE : SEATING LAYOUT, AUD. #2
	SCALE : 1/8" = 1'-0" PROJECT NO. : PENDING
	DATE : OCTOBER 05, 2004 DRAWING NO. : D-110234-3
	SHEET : 4 OF : 7