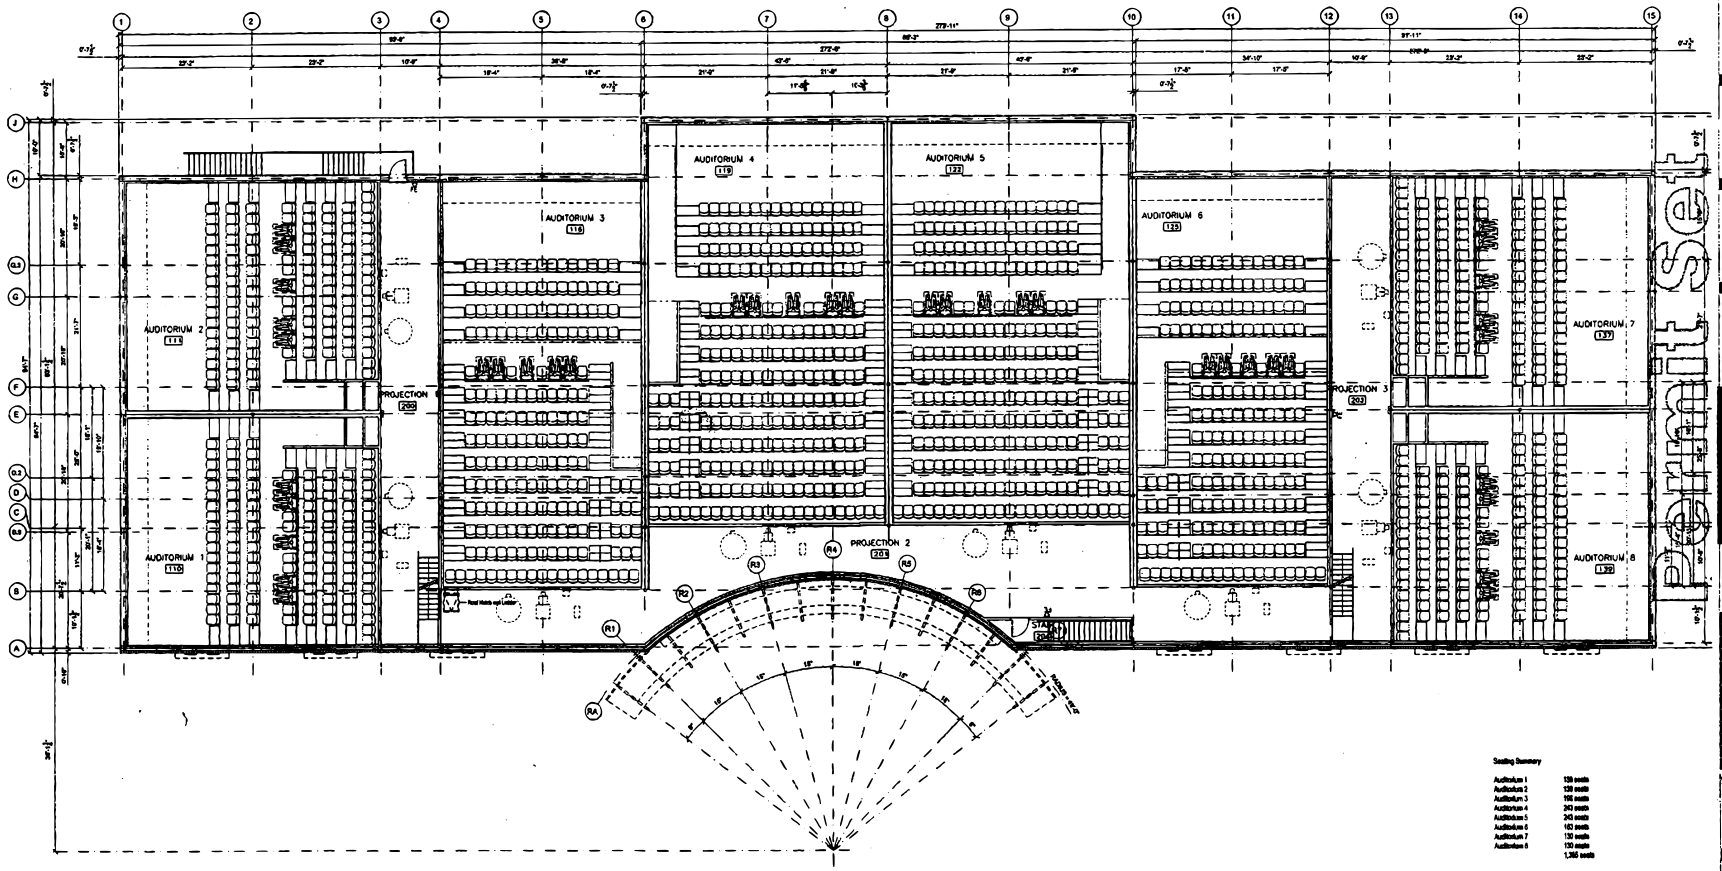


Seating Summary

| | |
|---|---|
| Auditorium 1 | 139 seats |
| Auditorium 2 | 139 seats |
| Auditorium 3 | 196 seats |
| Auditorium 4 | 243 seats |
| Auditorium 5 | 243 seats |
| Auditorium 6 | 163 seats |
| Auditorium 7 | 130 seats |
| Auditorium 8 | 130 seats |
| | 1,385 seats |

CINEMARK

Owner

Cinemark
3900 Dallas Parkway
Suite 500
Plano, Texas 75093

Structural Engineer

L.A. Fuess Partners Inc.
3400 Carlisle Street
Suite 200
Dallas, Texas 75204
214.871.7010
214.969.0065 fax

M.E.P. Engineer

EnviroDesign, Inc
900 RR 620 South
Suite C101-301
Austin, Texas 78734
512.692.9015
512.692.9030 fax

PA

PARTNERS IN ARCHITECTURE
1665 WHITEROCK TR., STE. 230
DALLAS, TEXAS 75238
214 348 1274 (fax 214 348 1729)
email: mail@partnersinarchitecture.com
http://www.partnersinarchitecture.com

Project: 2312
File: A2.02
Date: 04/12/2004
Scale: 1/8"=1'-0"
Rev. Date:

1
2
3
4
5
6
7
8
9
10
11
12
Seal

STATE OF MONTANA
STEPHEN J. CLAUSSEN
No. 2443
REGISTERED ARCHITECT

Sheet Name
Seating Plan

Sheet Number
A2.03