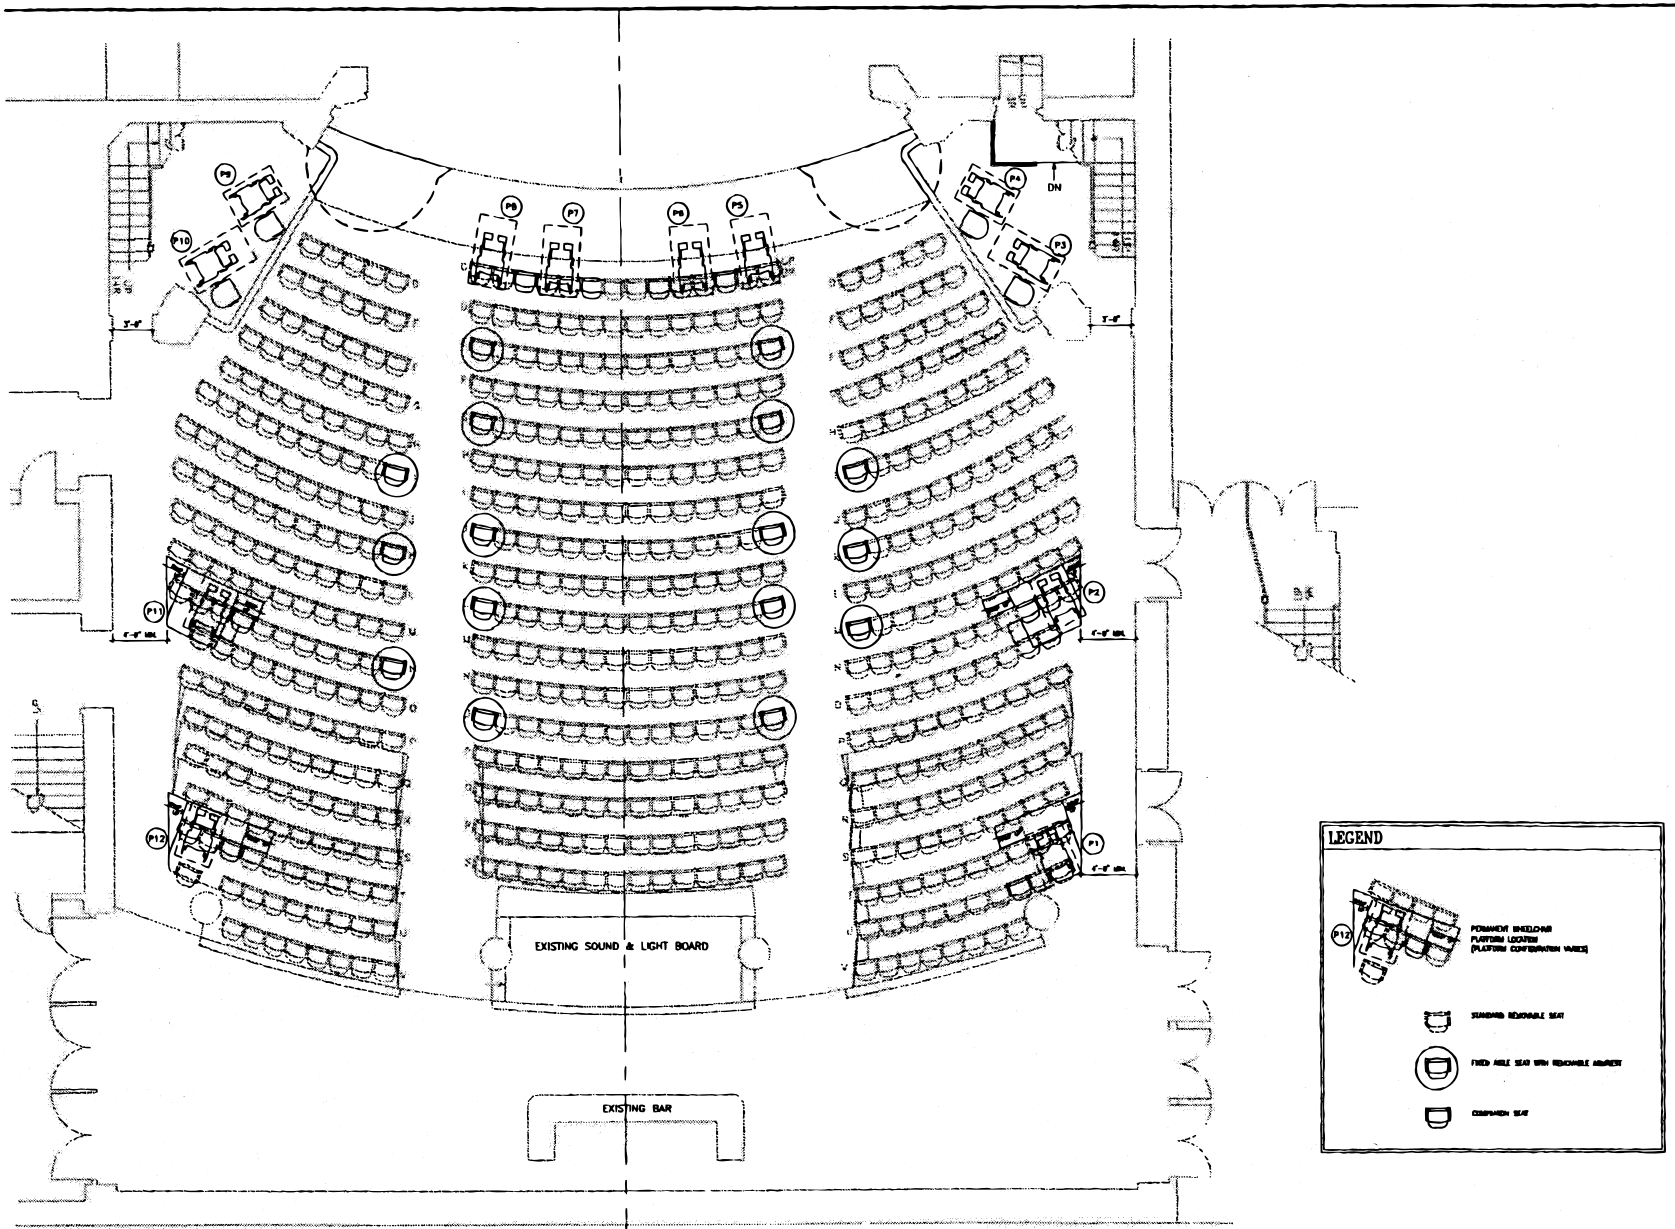

WHEELCHAIR SEATING PLAN (11) A1.01A
1/4"-1'-0"

Apollo Theater

The Apollo Theater Foundation
253 West 125th Street
New York, New York 10027

Architect
Beyer Blinder Belle
Architects & Planners LLP
41 East 11 Street
New York, New York 10003
212.777.7800

Project Management
Jones Lang LaSalle
125 East 42nd Street, Suite 301
New York, New York 10017-5422
212.867.5300

Mechanical/Electrical/Plumbing
Flack + Kurtz Inc.
475 Fifth Avenue
New York, New York 10017
212.532.3600

Structural
Leslie E. Robertson Associates, R.L.L.P.
30 Broad Street, 47th Floor
New York, New York 10004
212.750.9000

1 02.17.05 ISSUED TO JUSTICE DEPT.

PERMANENT WHEELCHAIR PLATFORM SEATING PLAN

17 FEBRUARY 2005

1740

A1.01A