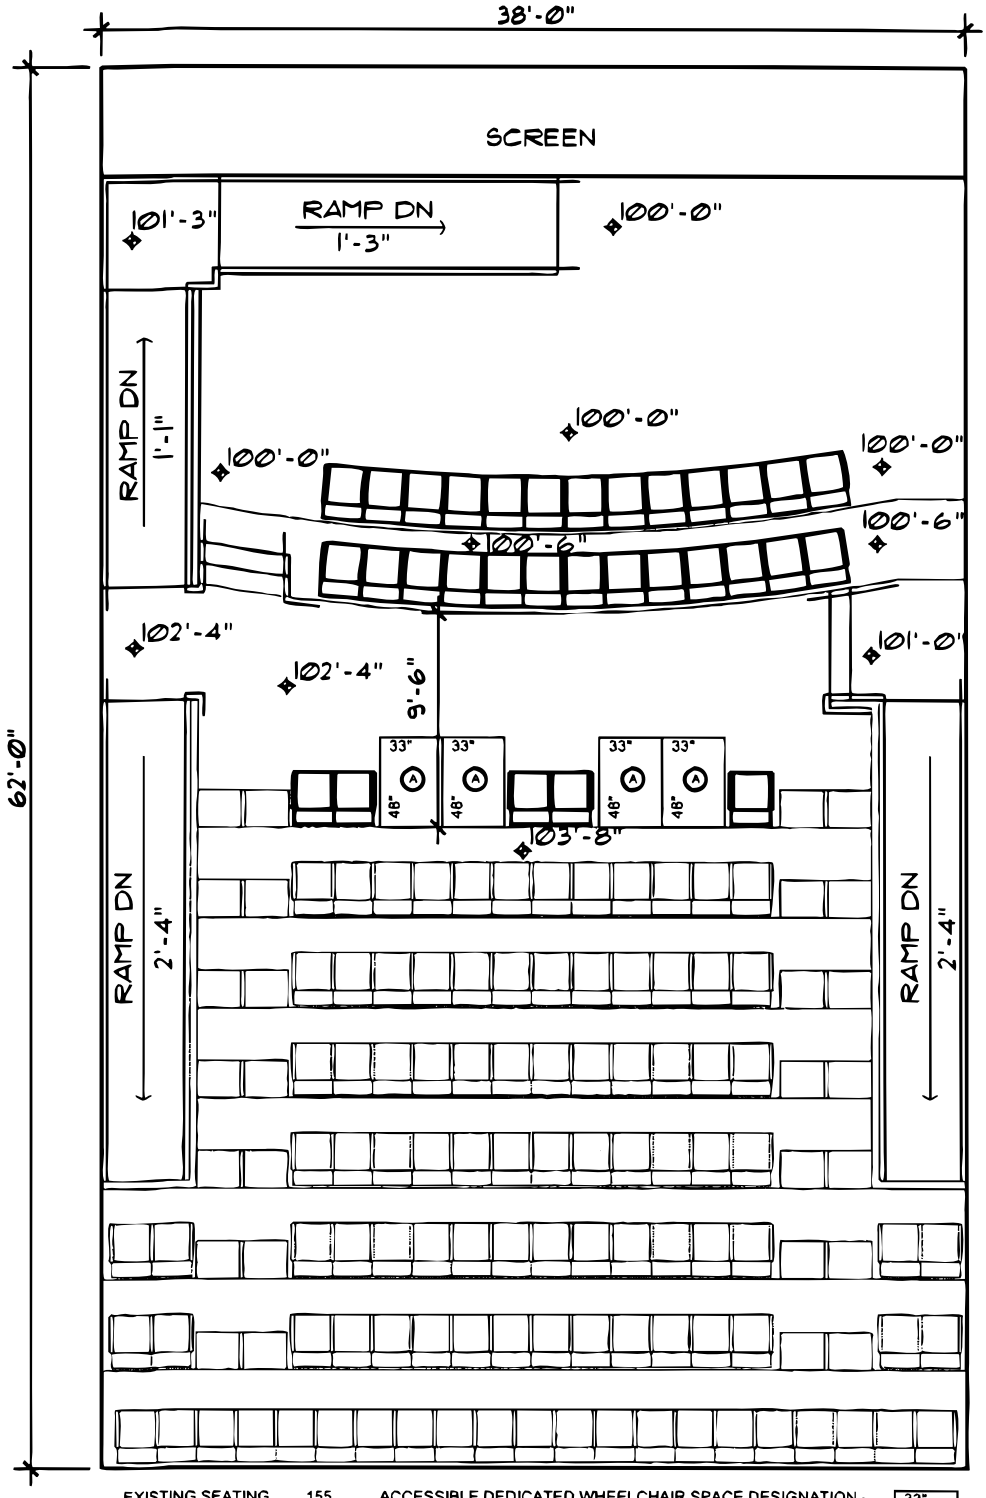

EXISTING SEATING 155
PROPOSED SEATING 136

ACCESSIBLE DEDICATED WHEELCHAIR SPACE DESIGNATION -
NOTE: BOLD LINES INDICATE PROPOSED ALTERATIONS.

33" A 48"

SCALE: 1/8" = 1'-0"

Cinemark U.S.A., Inc.

Accessible Seating Alterations

CINEMARK 15 PLEX
Theater No.11
Macedonia, Ohio

October 8, 2004