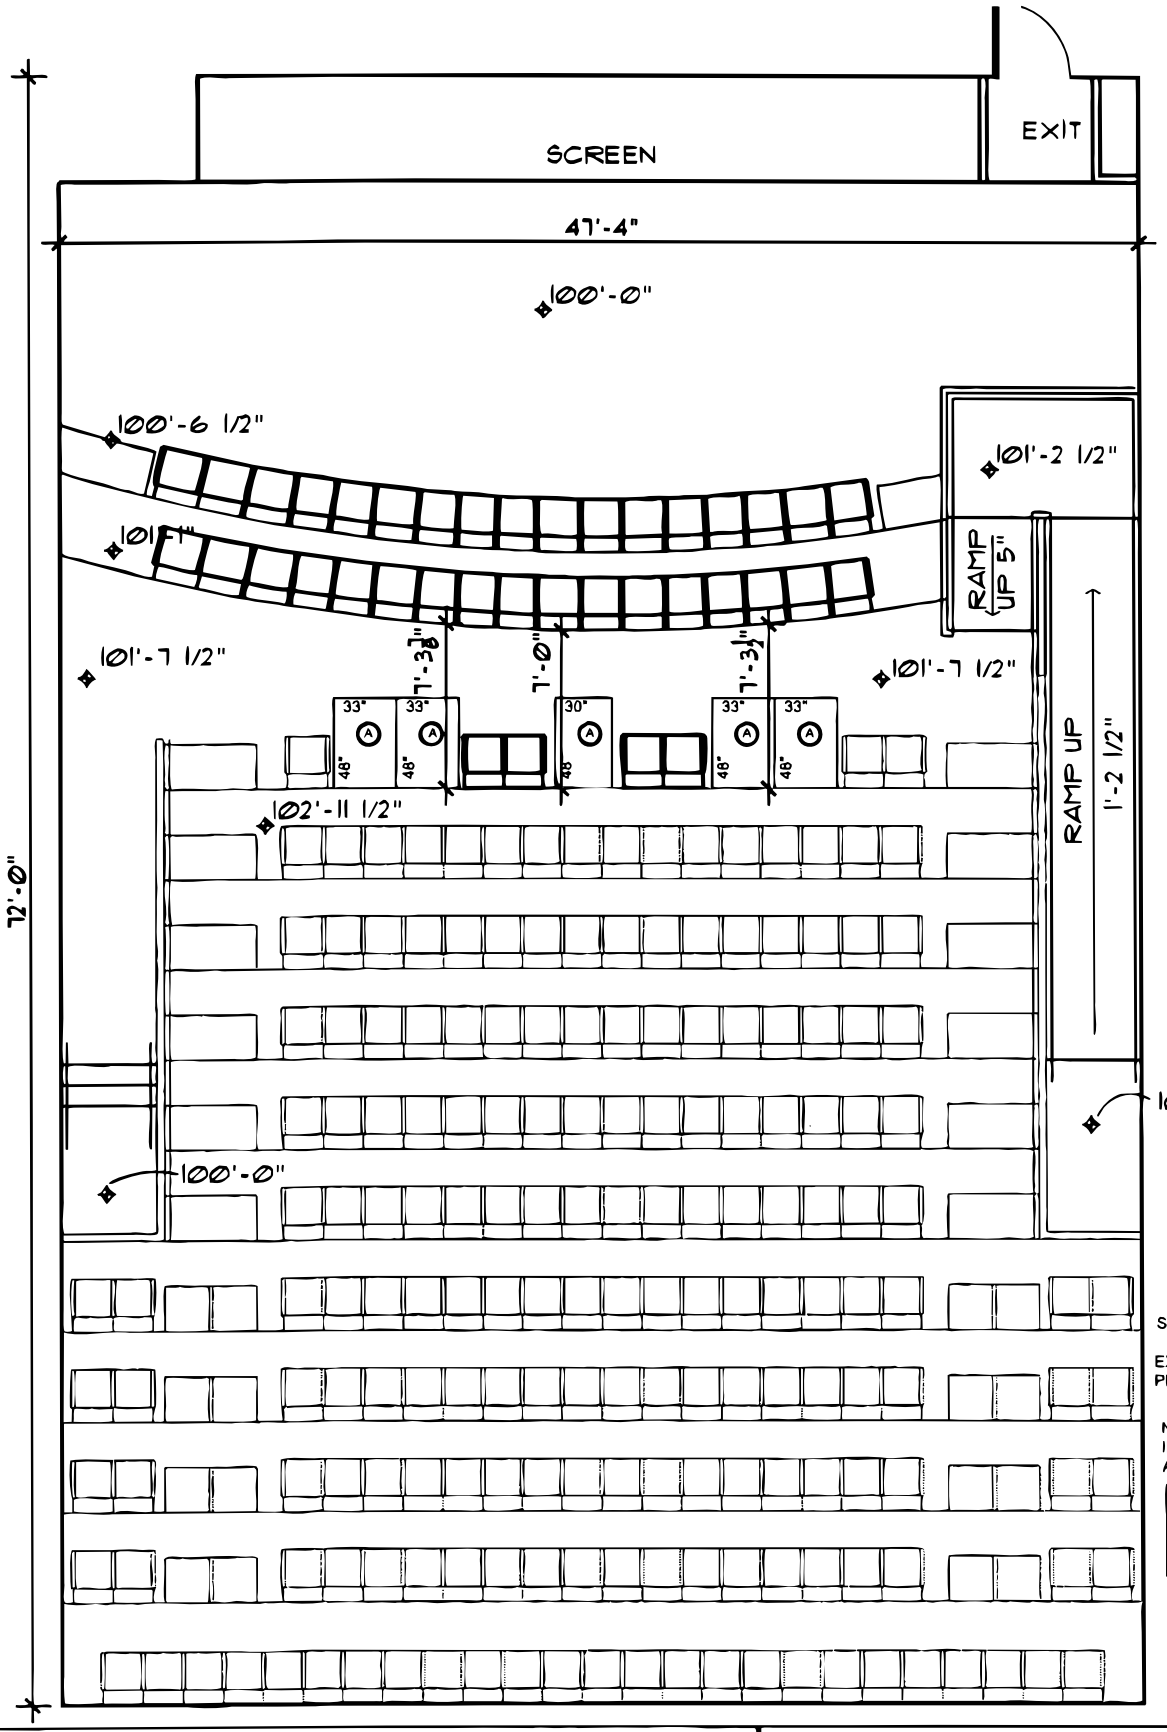

SCALE: 1/8" = 1'-0"

EXISTING SEATING	259
PROPOSED SEATING	231

NOTE: BOLD LINES INDICATE PROPOSED ALTERATIONS

30" 48" 33" 48"

ACCESSIBLE DEDICATED WHEELCHAIR SPACE DESIGNATION

Cinemark U.S.A., Inc.

Accessible Seating Alterations

MEDFORD CENTER
Theater No. 10
Medford, Oregon

October 22, 2004