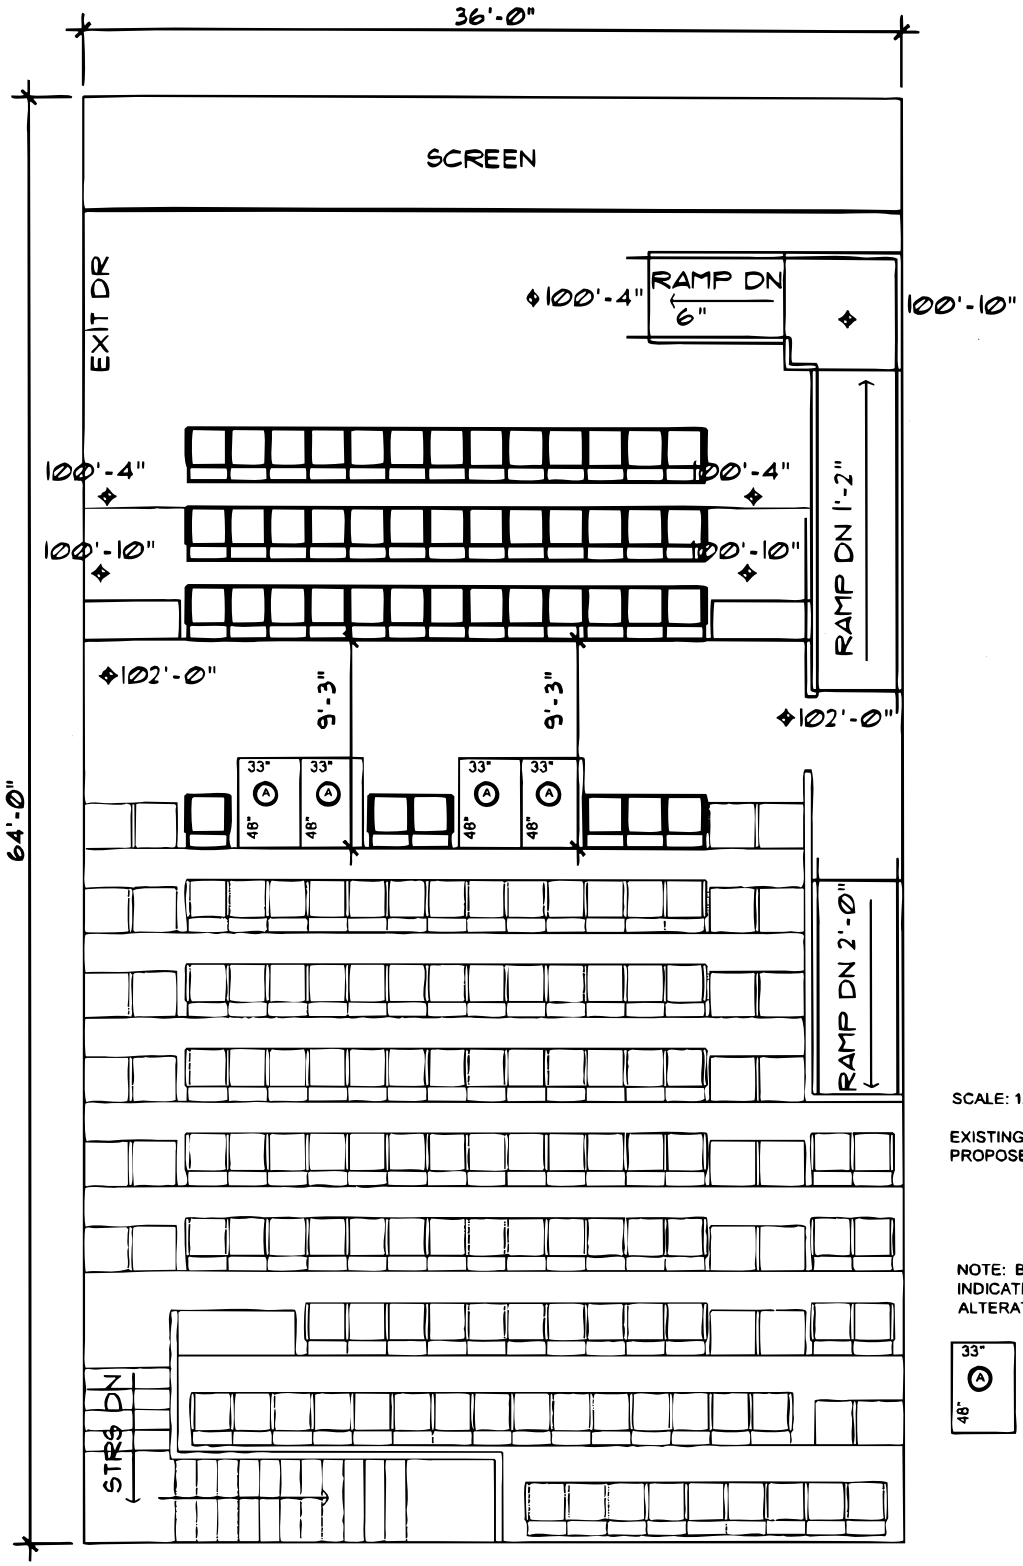

SCALE: 1/8" = 1'-0"

EXISTING SEATING	167
PROPOSED SEATING	154

NOTE: BOLD LINES INDICATE PROPOSED ALTERATIONS

33" A 48" — ACCESSIBLE DEDICATED WHEELCHAIR SPACE DESIGNATION

Cinemark U.S.A., Inc.

Accessible Seating Alterations

OAKRIDGE MOVIES 14
Theater No. 13
246 Oakridge
Oak Ridge, Tennessee
October 22, 2004