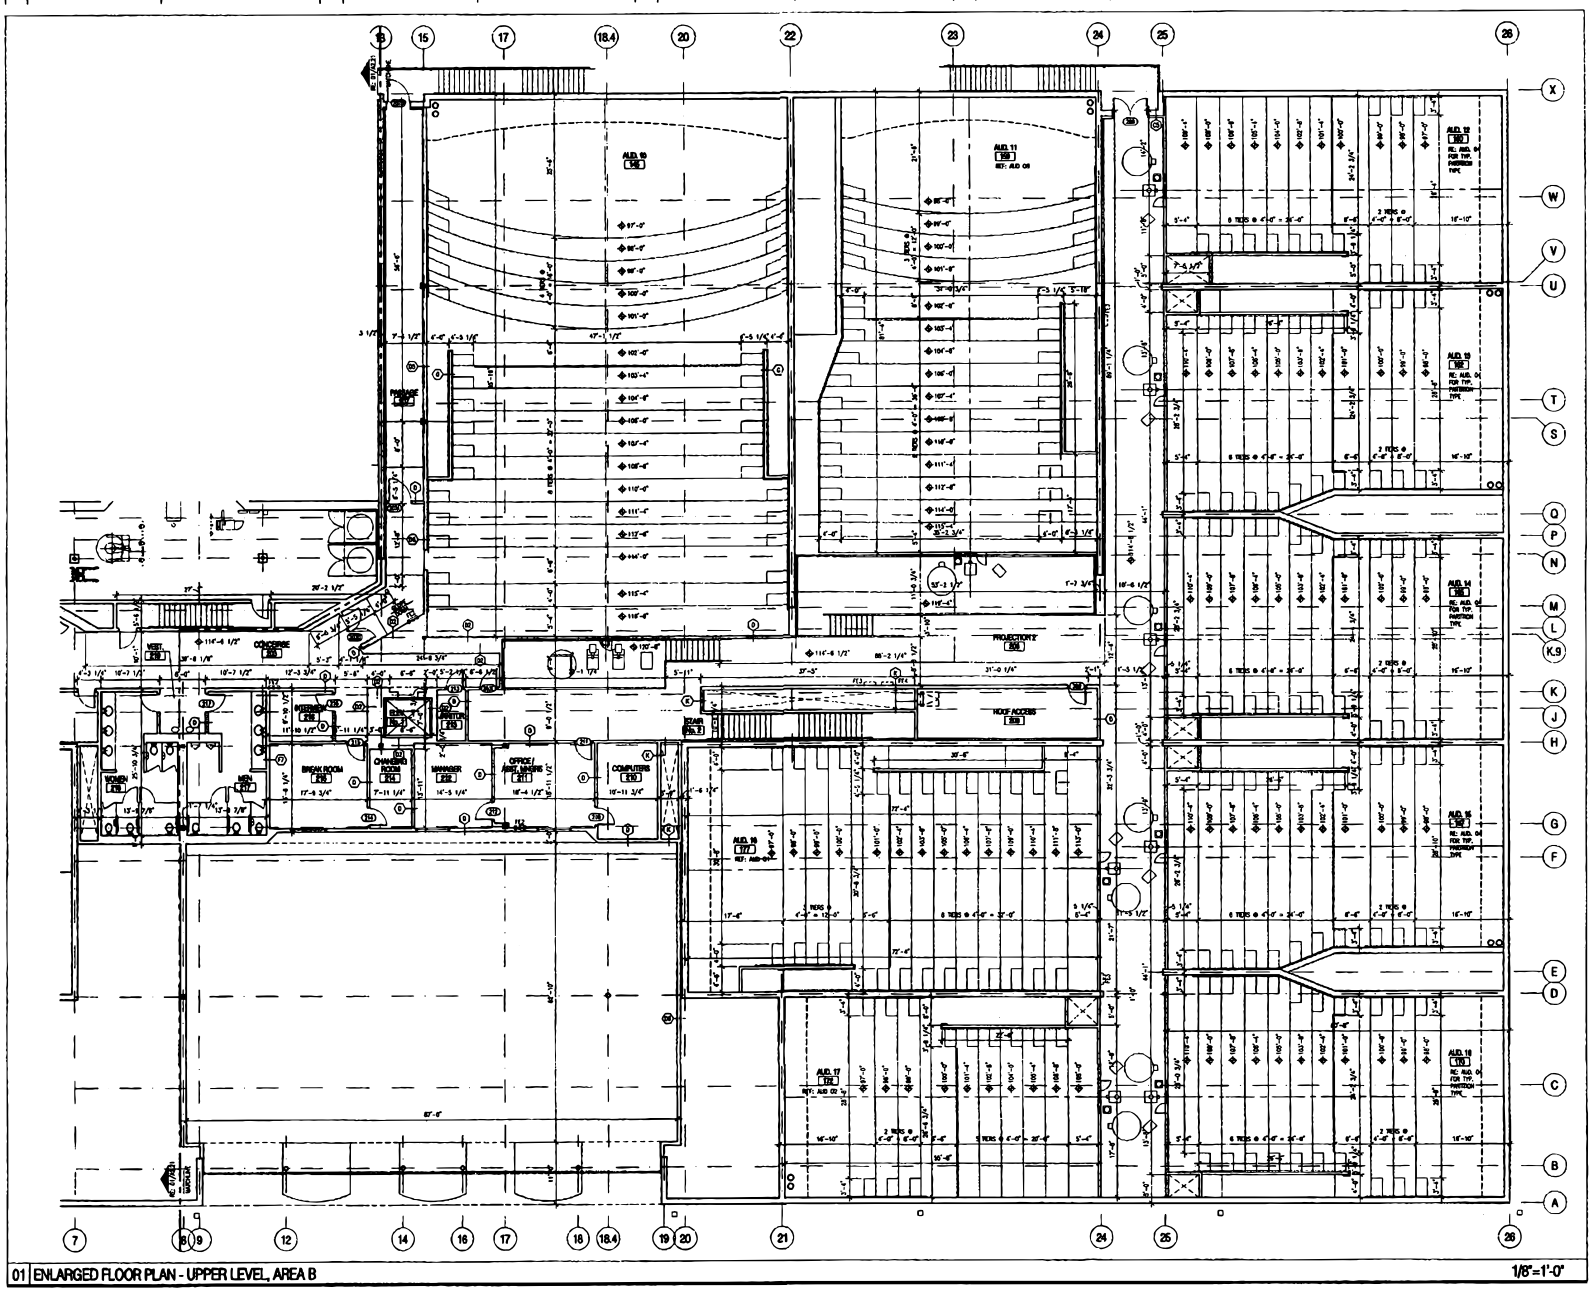

01 ENLARGED FLOOR PLAN - UPPER LEVEL, AREA B

1/8"=1'-0"

BECK

KIP E. DANIEL
STATE REG.# RA-012255-B

05.17.2004

#	DATE	SUBMISSION
	05.17.2004	ISSUE FOR BUILDING PERMIT

CINEMARK USA, INC.
CINEMARK AT PITTSBURGH MILLS
TARENTUM, FRAZER TOWNSHIP, PA

FLOOR PLAN
UPPER LEVEL
AREA B

03090.02

A2.22