CINEMARK

The Best Seat In Town

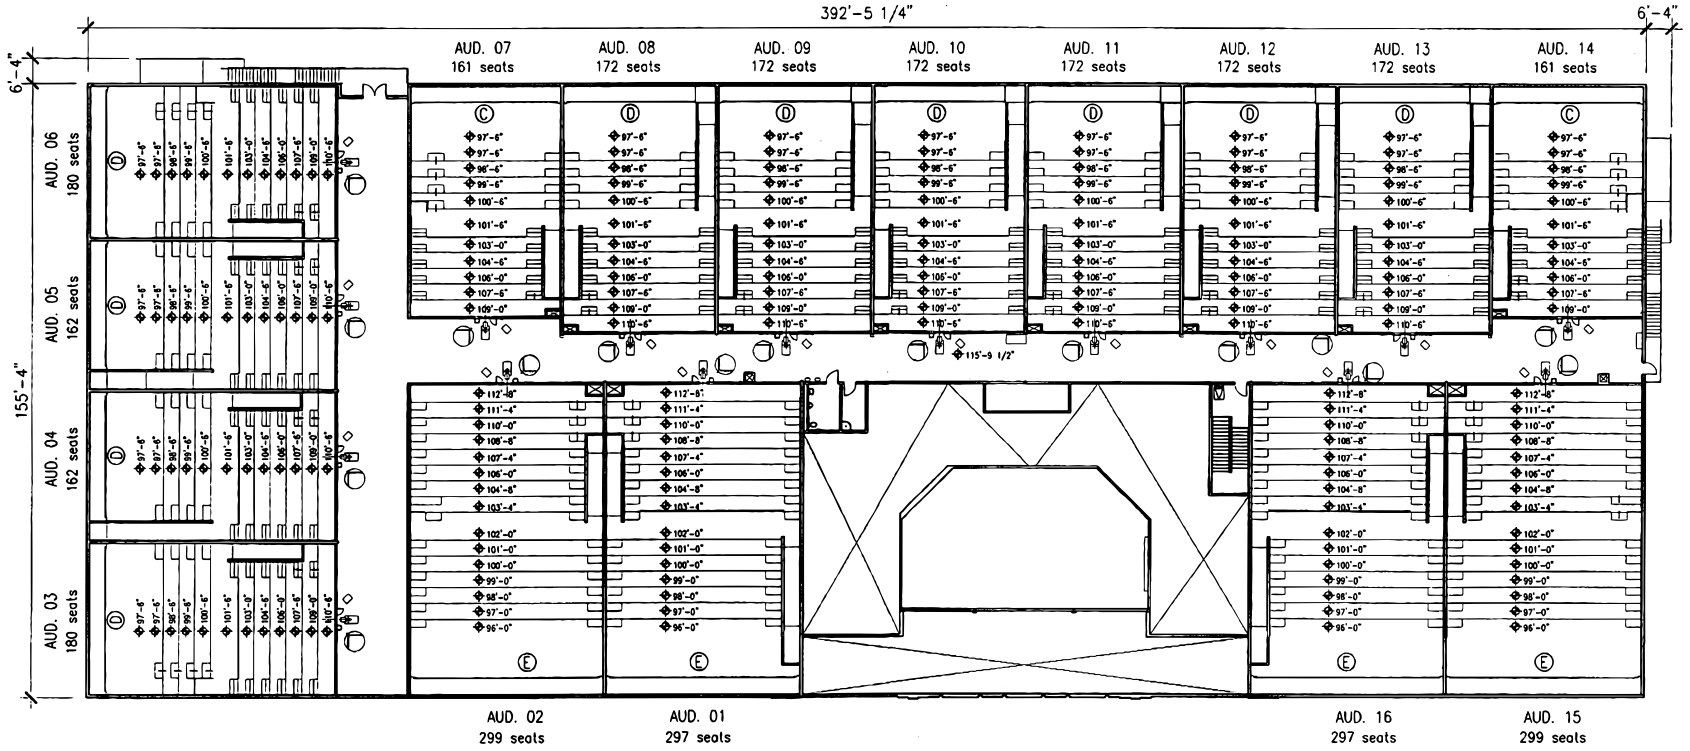

NOTE: 3'-0" WIDE SINGLE ACCESSIBLE SPACE IS LARGER THAN HAS BEEN IN PAST. THIS DIMENSION MEETS ADAAG REQUIREMENTS.

PROTOTYPE A16 - MEZZANINE PLAN

SCALE: 1"=30'-0"

DATE: 11.01.2004