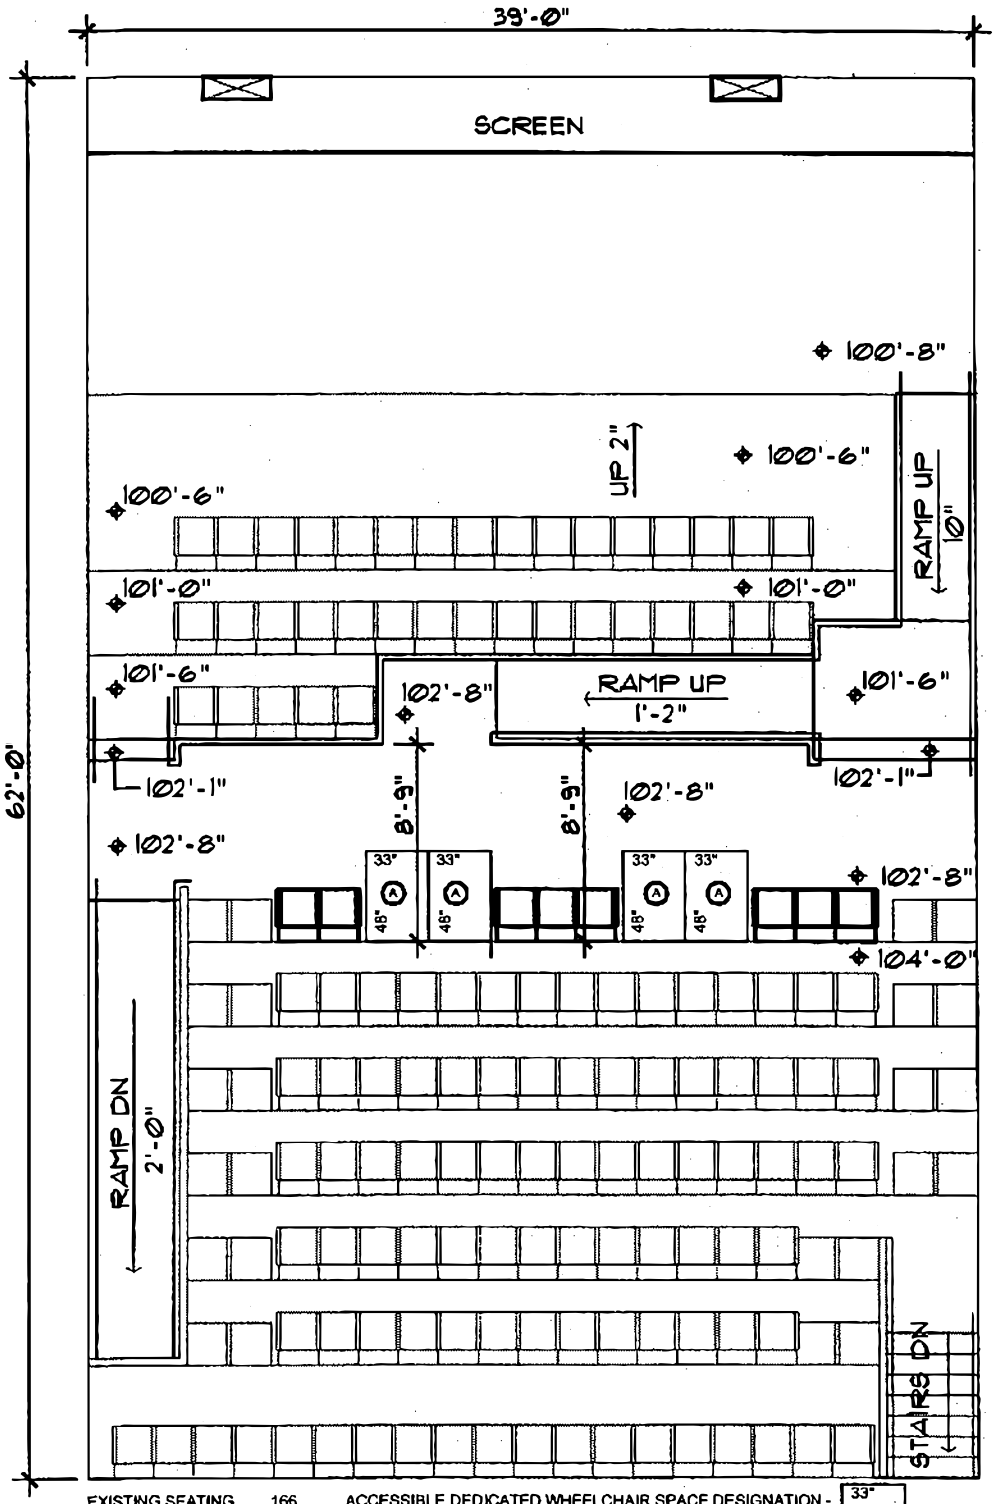

EXISTING SEATING 166
PROPOSED SEATING 139

ACCESSIBLE DEDICATED WHEELCHAIR SPACE DESIGNATION -
NOTE: BOLD LINES INDICATE PROPOSED ALTERATIONS.

SCALE: 1/8" = 1'-0"

Cinemark U.S.A., Inc.

Accessible Seating Alterations

LEXINGTON MOVIES 10
Digital Auditorium No. 10
199 Lexington
Lexington, Kentucky

October 8, 2004